Rear Elevation

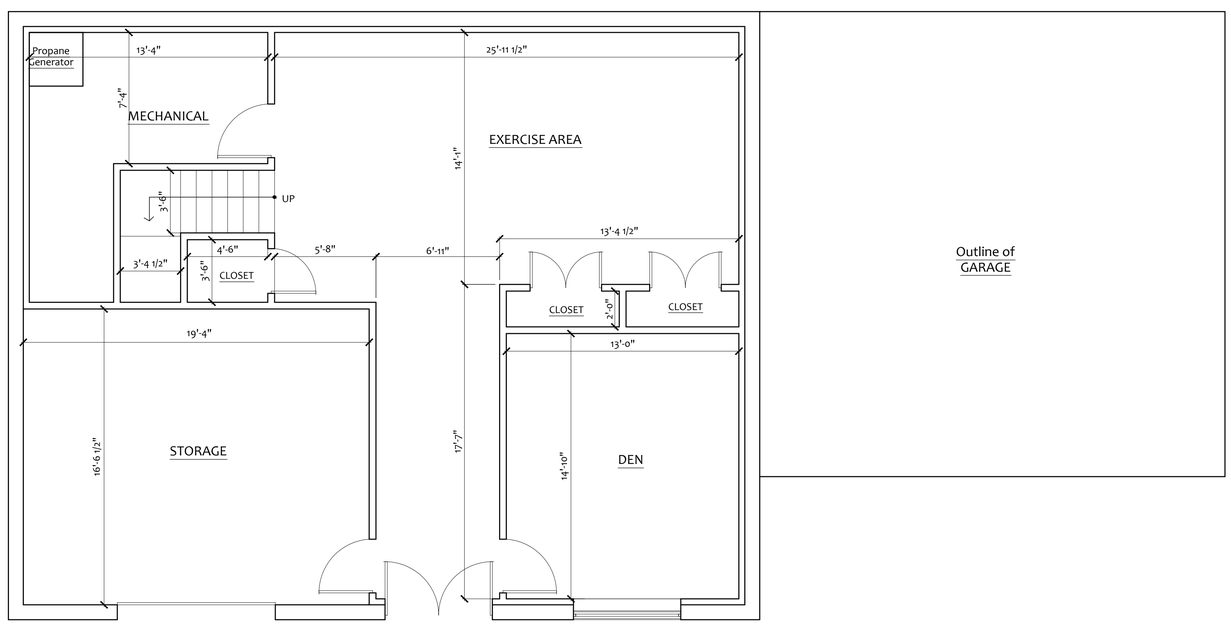

Basement Plan

These drawings are LIMITED SCOPE and are intended only to describe general design intent, scale, overall spatial relationships and material where indicated.
These drawings shall be considered preliminary for purposes of design review, comment, or budget pricing only, unless expressly released for other purposes as indicated in the issue log.
The architect assumes responsibility for errors in the information provided, and not for omissions.

Architect:
Timothy Sampson
NCARB, LEED AP
103 Roxbury Street
Suite 206
Keene, NH
603 769 7736

LICENSED ARCHITECT TIMOTHY SAMPSON No. 03809 STATE OF NEW HAMPSHIRE

Timothy G. Sampson

Engineer:

© SAMPSON ARCHITECTS
2019 WO# 19-050

Prepared For
Lyle Foley and
Bill Manter
873 Route 63
Spofford, NH 03462

PROJECT
Proposed Residence
873 Route 63
Spofford, NH 03462

TITLE
Basement Plan
Rear Elevation

Date:	Revisions:
9.16.20	ZBA Submission
-	-
-	-

SCALE 1/4"=1'-0"

DATE 9.16.20

SHEET NUMBER

A1